Typical Cross Section D1
(for rock class II)

Scale 1:100

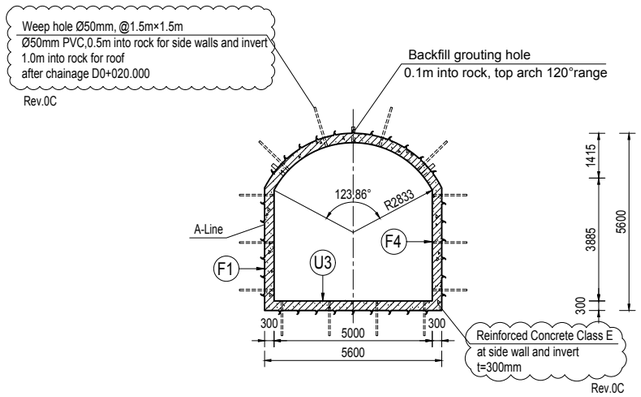

Typical Cross Section D2
(for rock class III)

Scale 1:100

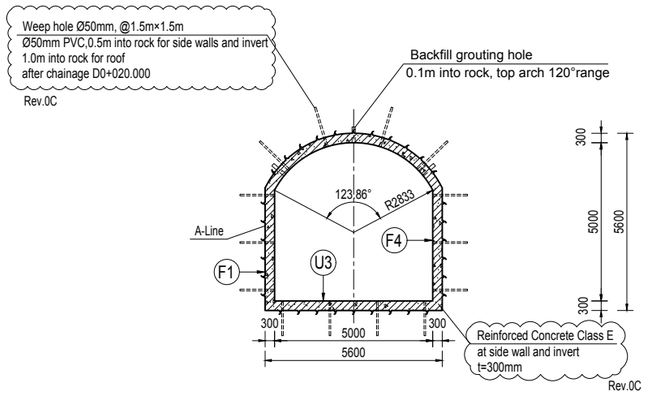

Rev.0C

Arrangement of Weep Holes

Starting Chainage (m)	Ending Chainage (m)	Depth of weep hole into rock (m)			Holes spacing (m)
		Roof	Side wall	Invert	
D0+006.000	D0+020.000	0.3	0.3	0.3	2.0
D0+020.000	D0+175.039	1.0	0.5	0.5	1.5
D0+175.039	D0+195.039	Nil	1.0	0.5	1.5
D0+195.039	D0+413.042	1.0	0.5	0.5	1.5

Typical Cross Section D3
(for rock class IV)

Scale 1:100

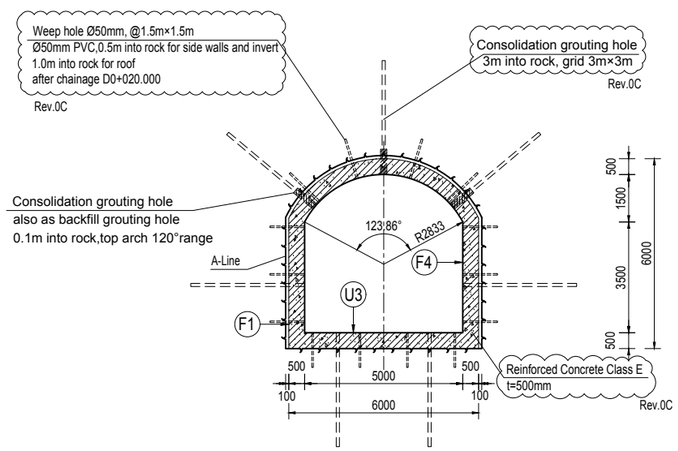

Rev.0C

Typical Cross Section D4 (for plug)

CHAINAGE D0+175.039-D0+195.039

Scale 1:100

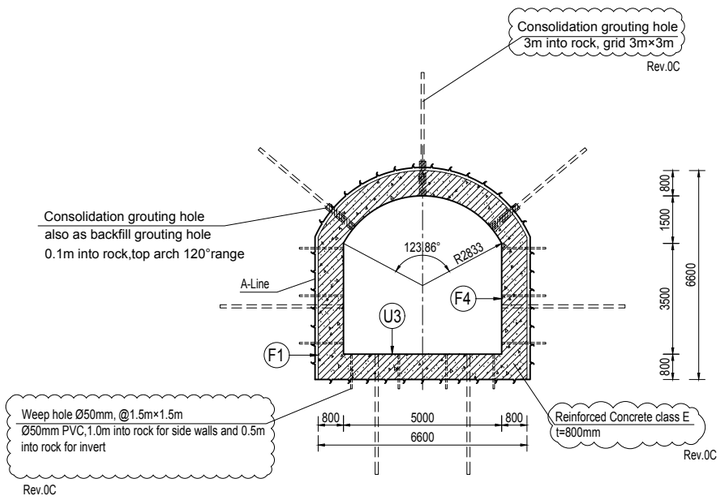

Formed Surfaces

- (F1) Upon or against which backfill or concrete is to be placed.
- (F2) Not permantently concealed by backfill or concrete, and not required to have F3 or higher.
- (F3) Structures prominently exposed to public view where appearance is of special importance.
- (F4) Subject to destructive water flow velocities including the surfaces within 3m D/S of hydraulic gates.

Unformed Surfaces

- (U1) Screeded finish
- (U2) Floated finish
- (U3) Troweled finish

SCALE:

1:100 0 1 2 3 4 5m

NOTE

1. Coordinates, chainages & elevations are in meters,and all dimensions are in millimeters unless otherwise stated.
2. Symbol description:
   A-Line is the design excavation line.
   D denotes deformed bar, yield strength of the deformed bar is 500MPa;
3. Other notes refer to the 1st drawing.

REFERENCE DRAWINGS

UT1-PC-DHI-TE-MS-037	Concrete Linning Method Statement of DT
UT1-C-010-CVL-DG-42001	Arrangement Drawing of Diversion Tunnel
UT1-C-010-CVL-DG-42002	Excavation and Support Drawing of Inlet and Outlet of Diversion Tunnel
UT1-C-010-CVL-DG-42003	Excavation and Initial Support Drawing of Diversion Tunnel
UT1-C-010-CVL-DG-42008	Outline of Diversion Tunnel Intake Tower

SYMBOL AND LEGEND

FOR APPROVAL

THIS DRAWING AND THE INFORMATION CONTAINED HEREIN ARE PRELIMINARY FOR APPROVAL.
IT CAN BE CHANGED IN THE EXECUTION STAGE
THIS DRAWING IS THE PROPERTY OF DOOSAN HEAVY INDUSTRIES & CONSTRUCTION CO., LTD.
IT IS NOT TO BE COPIED OR USED IN ANY WAY DETRIMENTAL TO THE COMPANY.

REV. NO.	DATE	DESCRIPTION	DRAWN	CHKD.	APPD.
0C	07.Jun,2022	As RN-0115	DONG Z.Z.	LEI Y.G.	HAN J.B. LUO L.
0B	14.May,2022	As RN-0108	DONG Z.Z.	LEI Y.G.	HAN J.B. LUO L.
0A	15.MAR,2022	FIRST ISSUE	DONG Z.Z.	LEI Y.G.	HAN J.B. LUO L.

PROJECT TITLE

Upper Trishuli-1 HEP (216MW)

OWNER

NWEDC NEPAL WATER AND ENERGY DEVELOPMENT CO. PVT.LTD.

OWNER'S ENGINEER

TRACTEBEL ENGIE jade CONSULT

CONTRACTOR

DOOSAN Enerbility

DRAWING TITLE

OUTLINE DRAWING OF DIVERSION TUNNEL LINING(2/2)

DRAWING NUMBER	SHEET NO.	REV. NO.
UT1-C-010-CVL-DG-42005-2	2 OF 2	0C